




KWICK HOUSE

TIMBER BUILDING KITS


Sample instruction sheets

Glamping Pod 8m x 4m, 32 m², 1 Bedroom

kwick.house

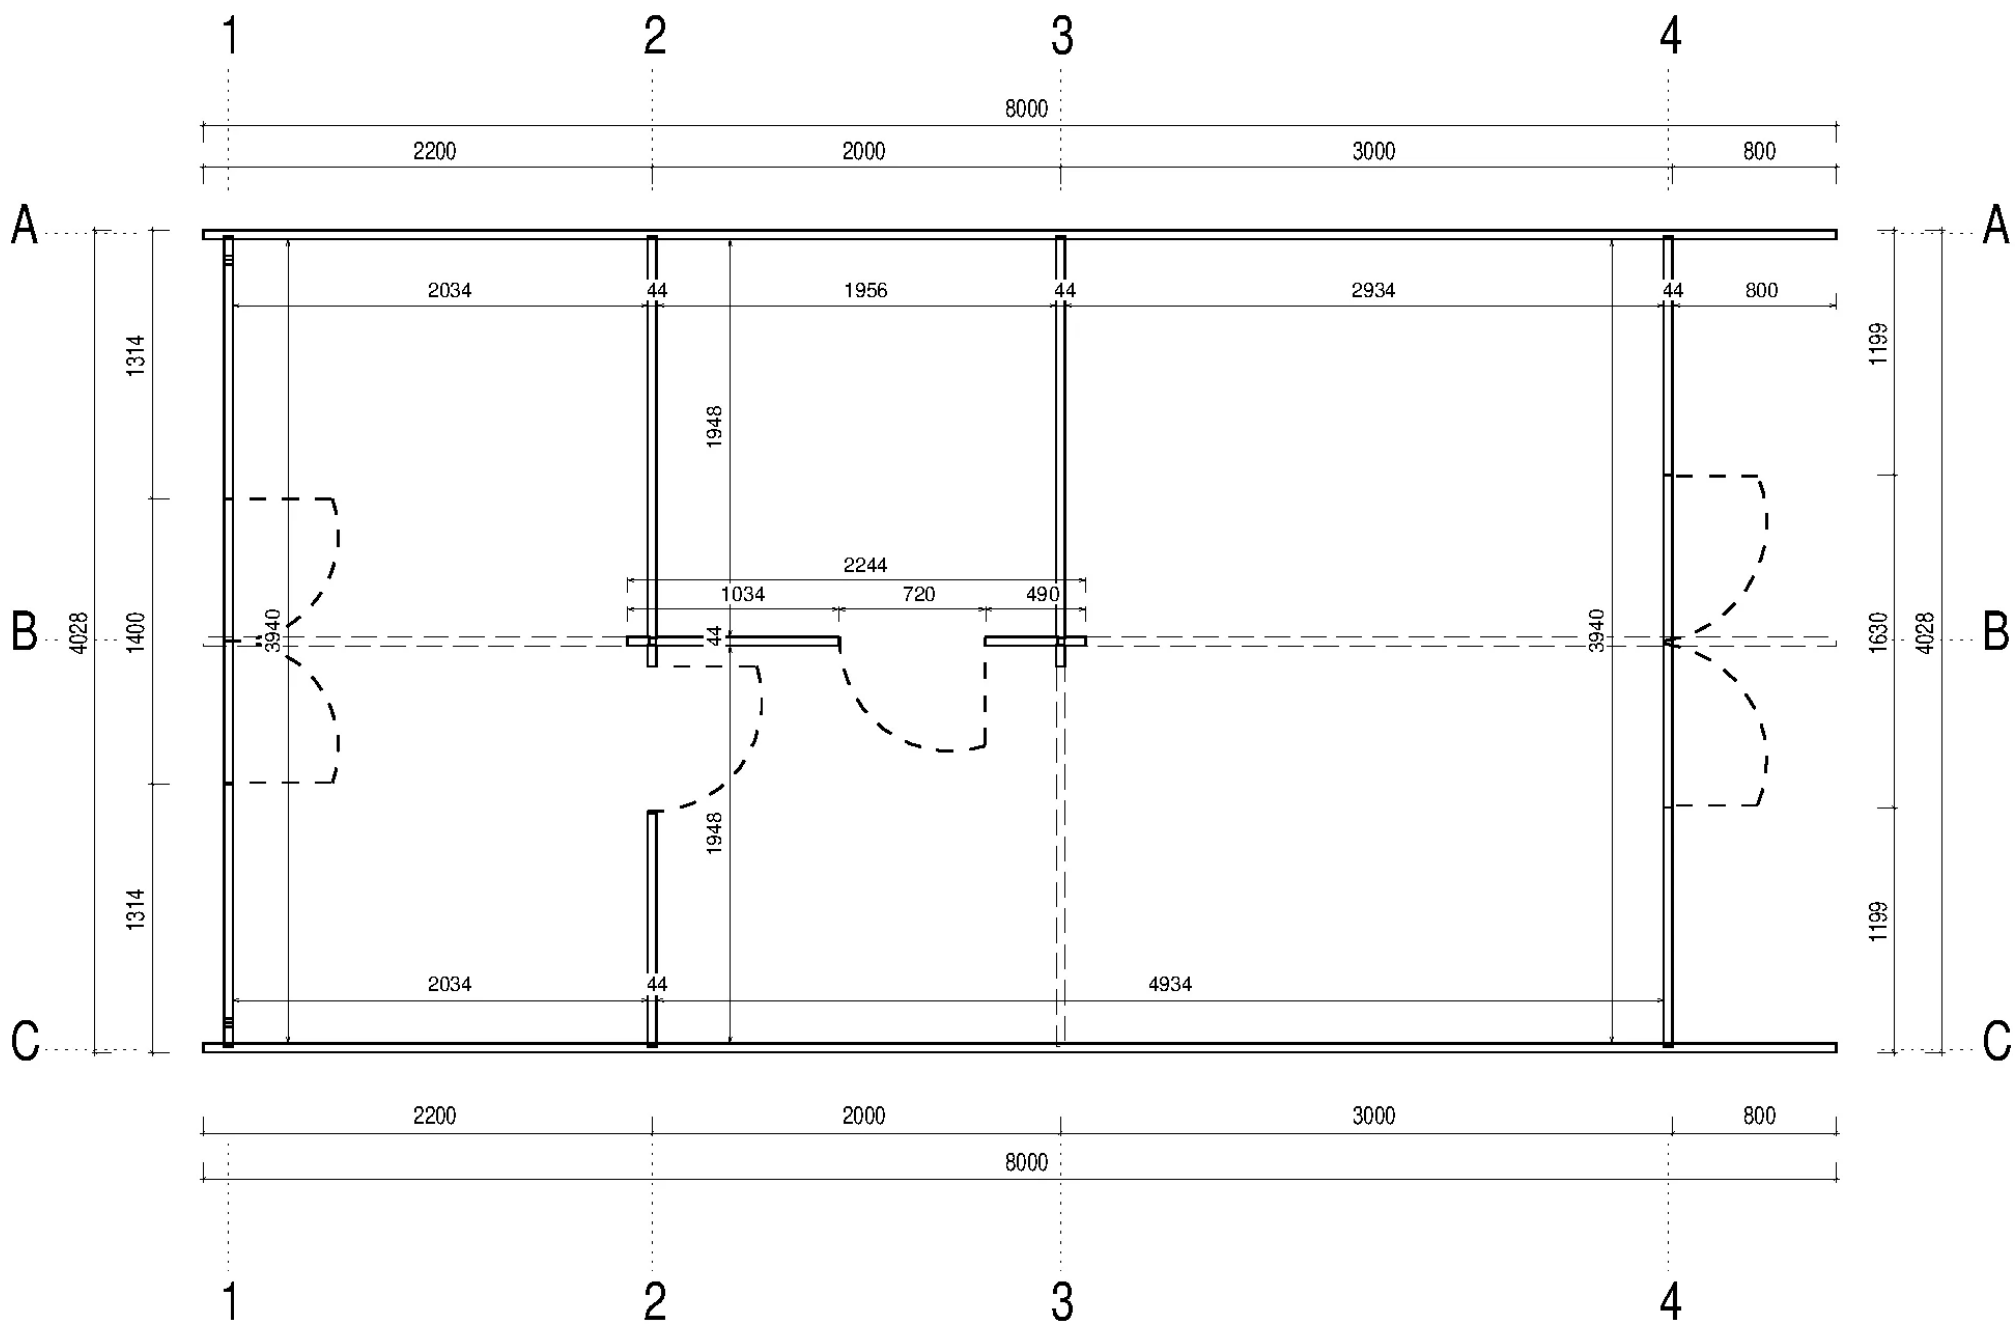


CELLAR

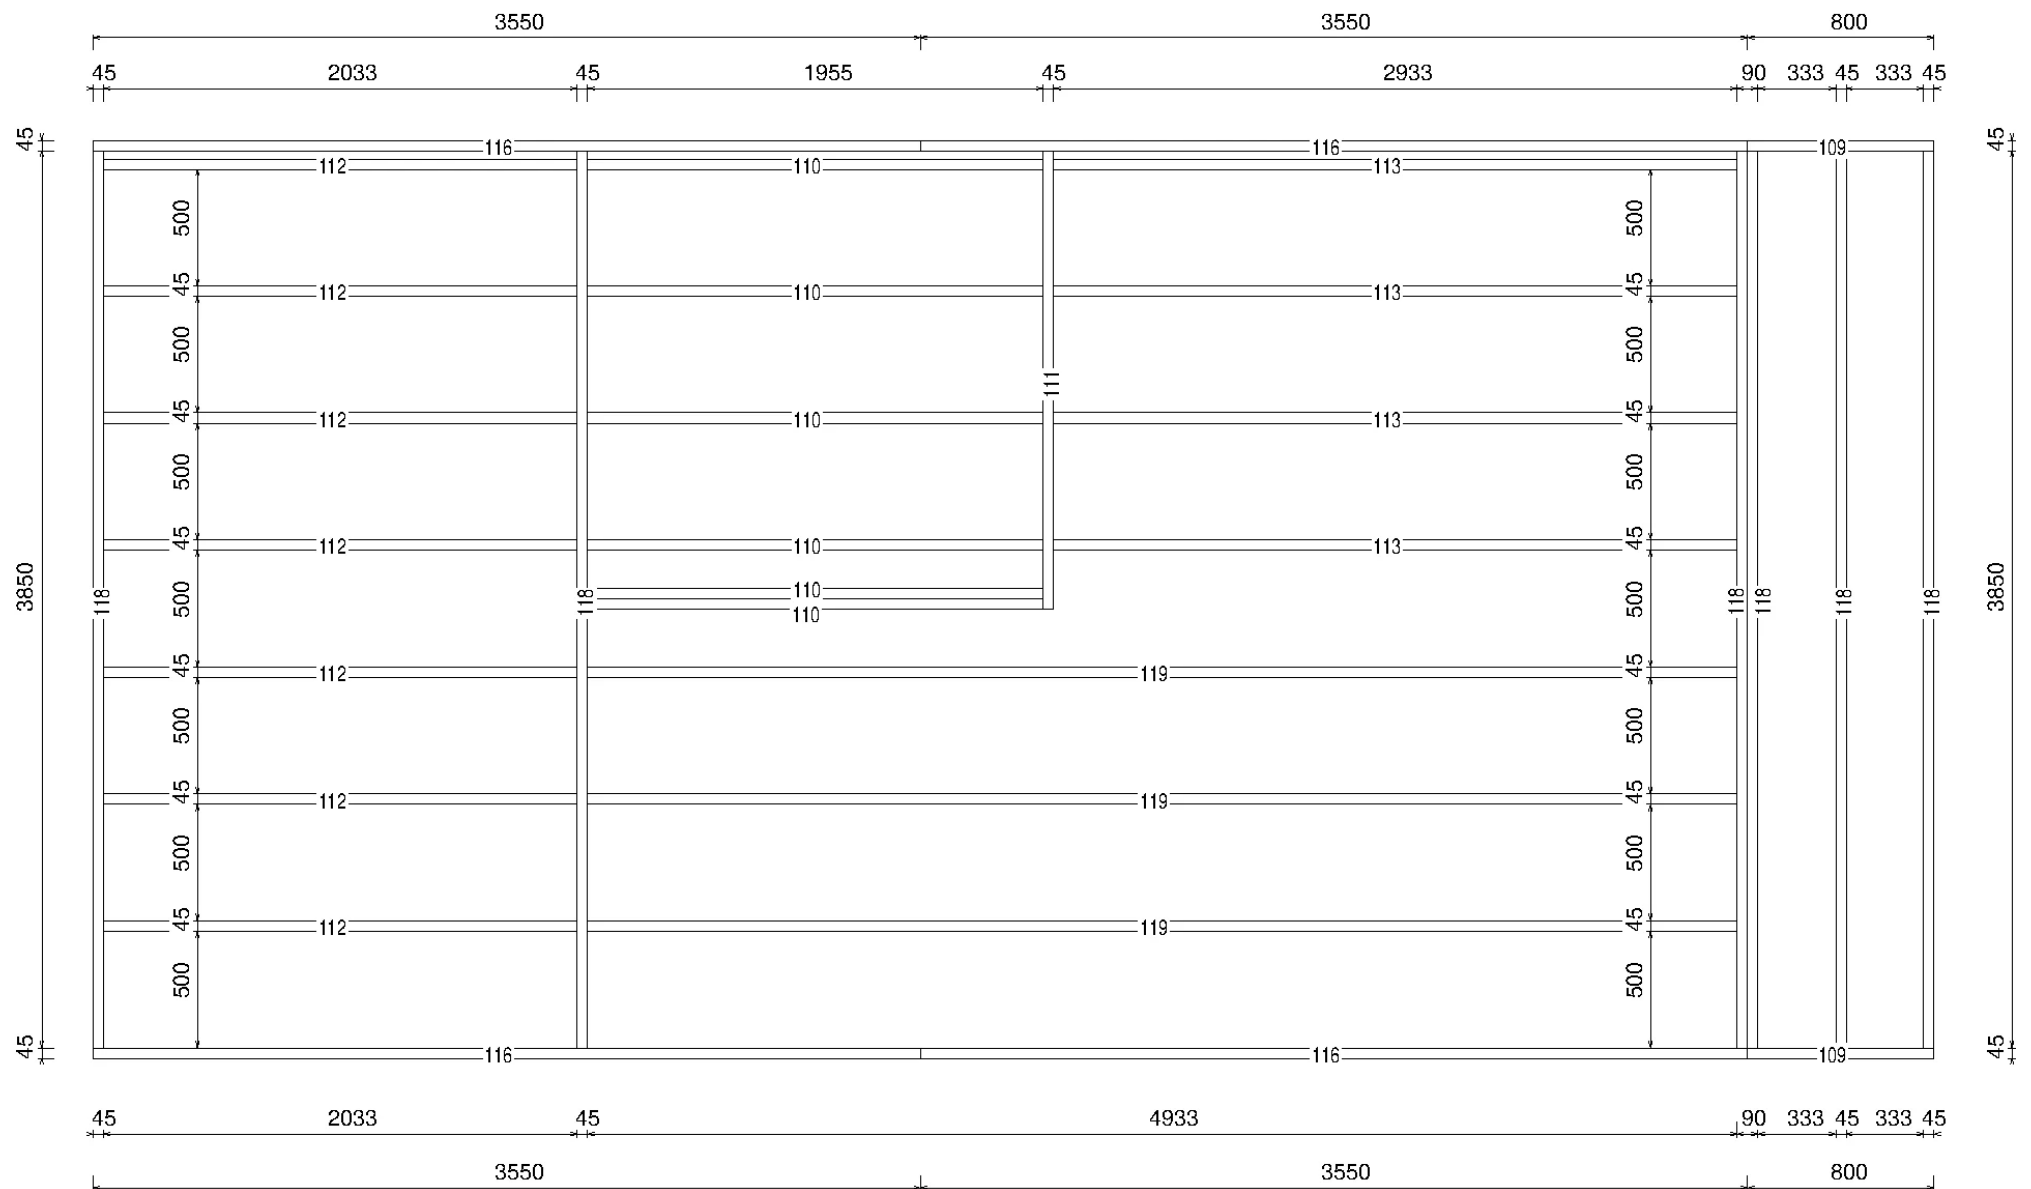


[illegible]


1

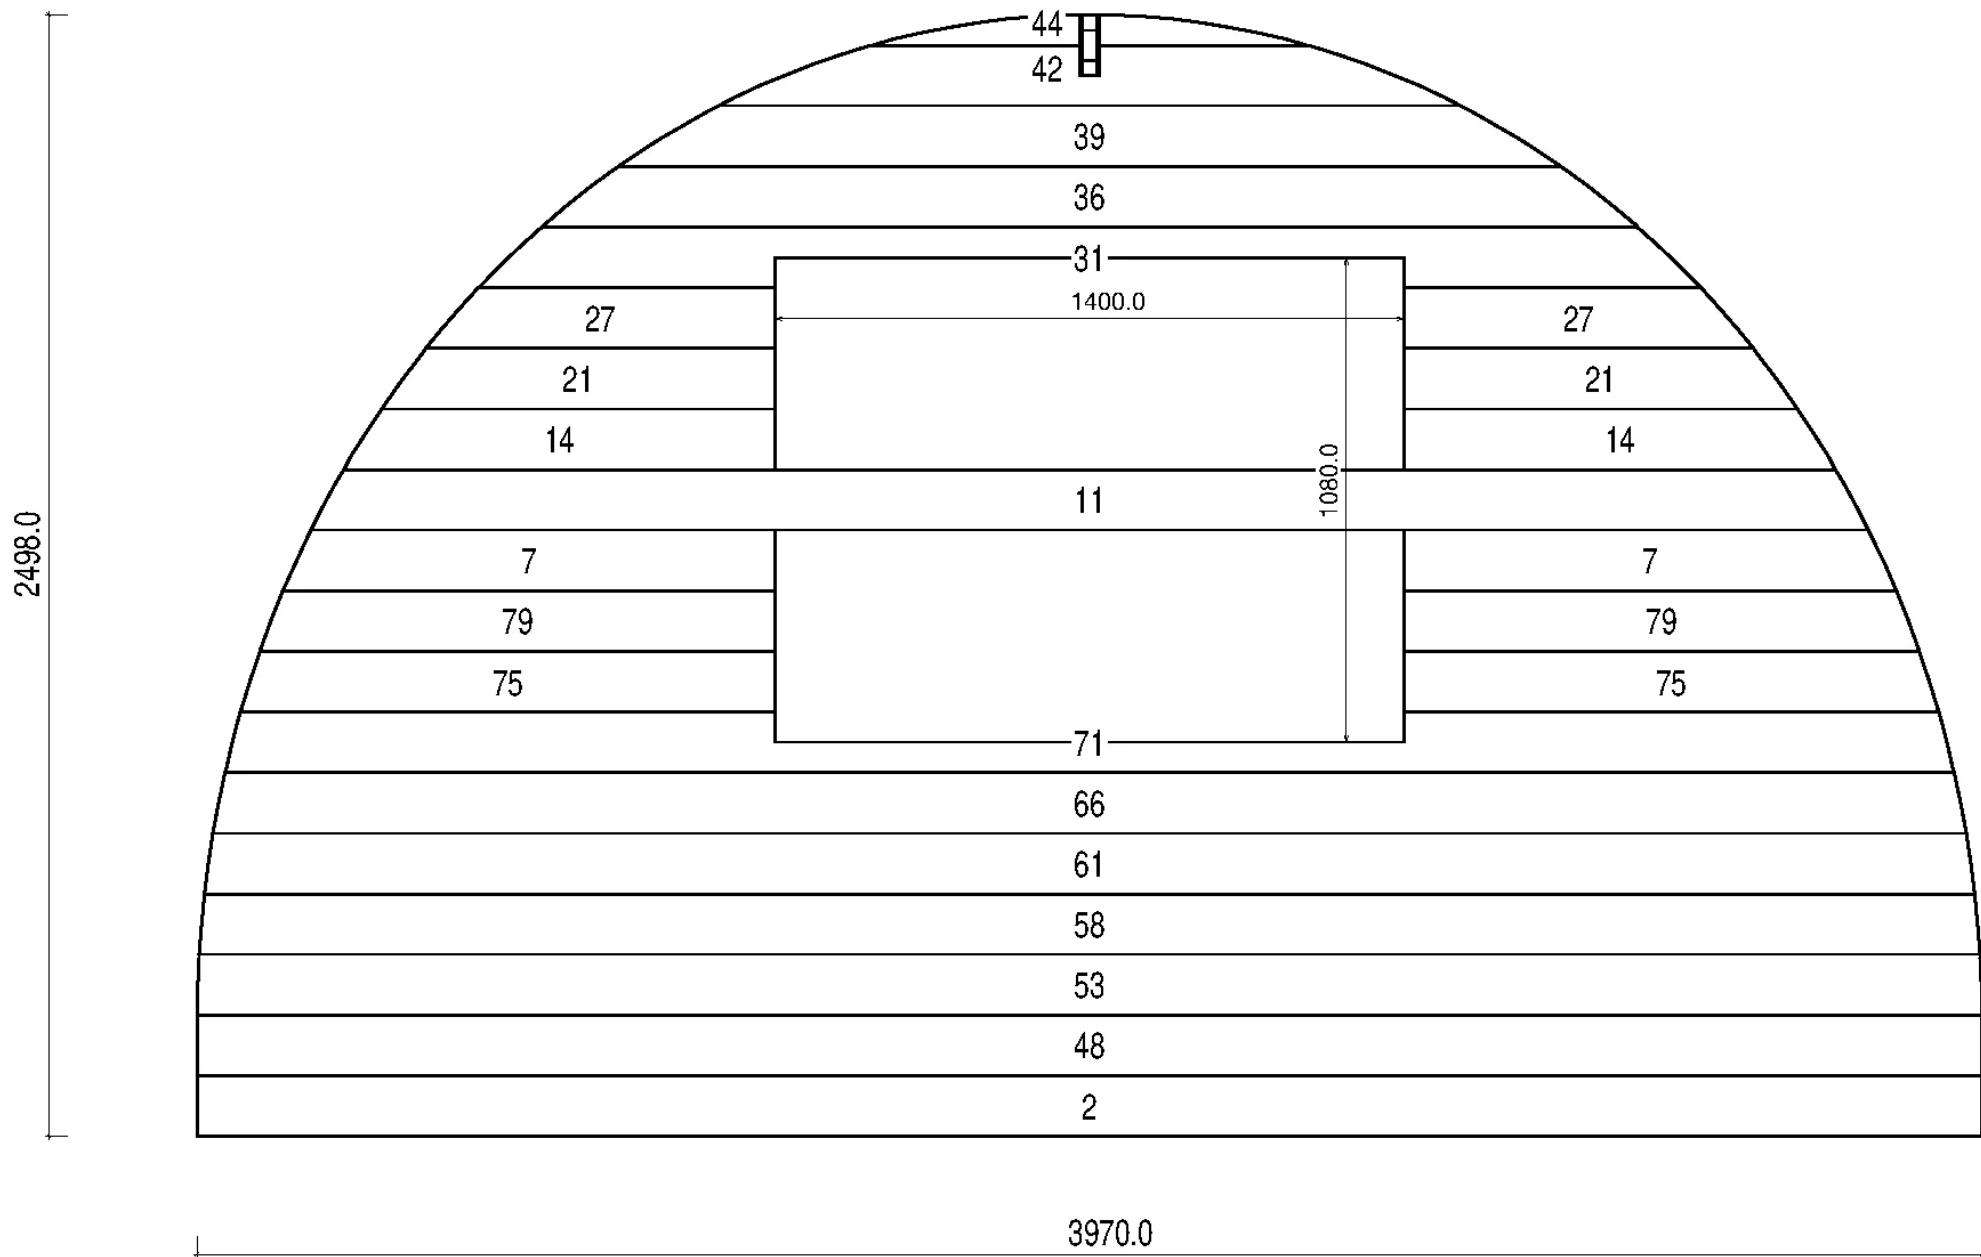

STEP 1

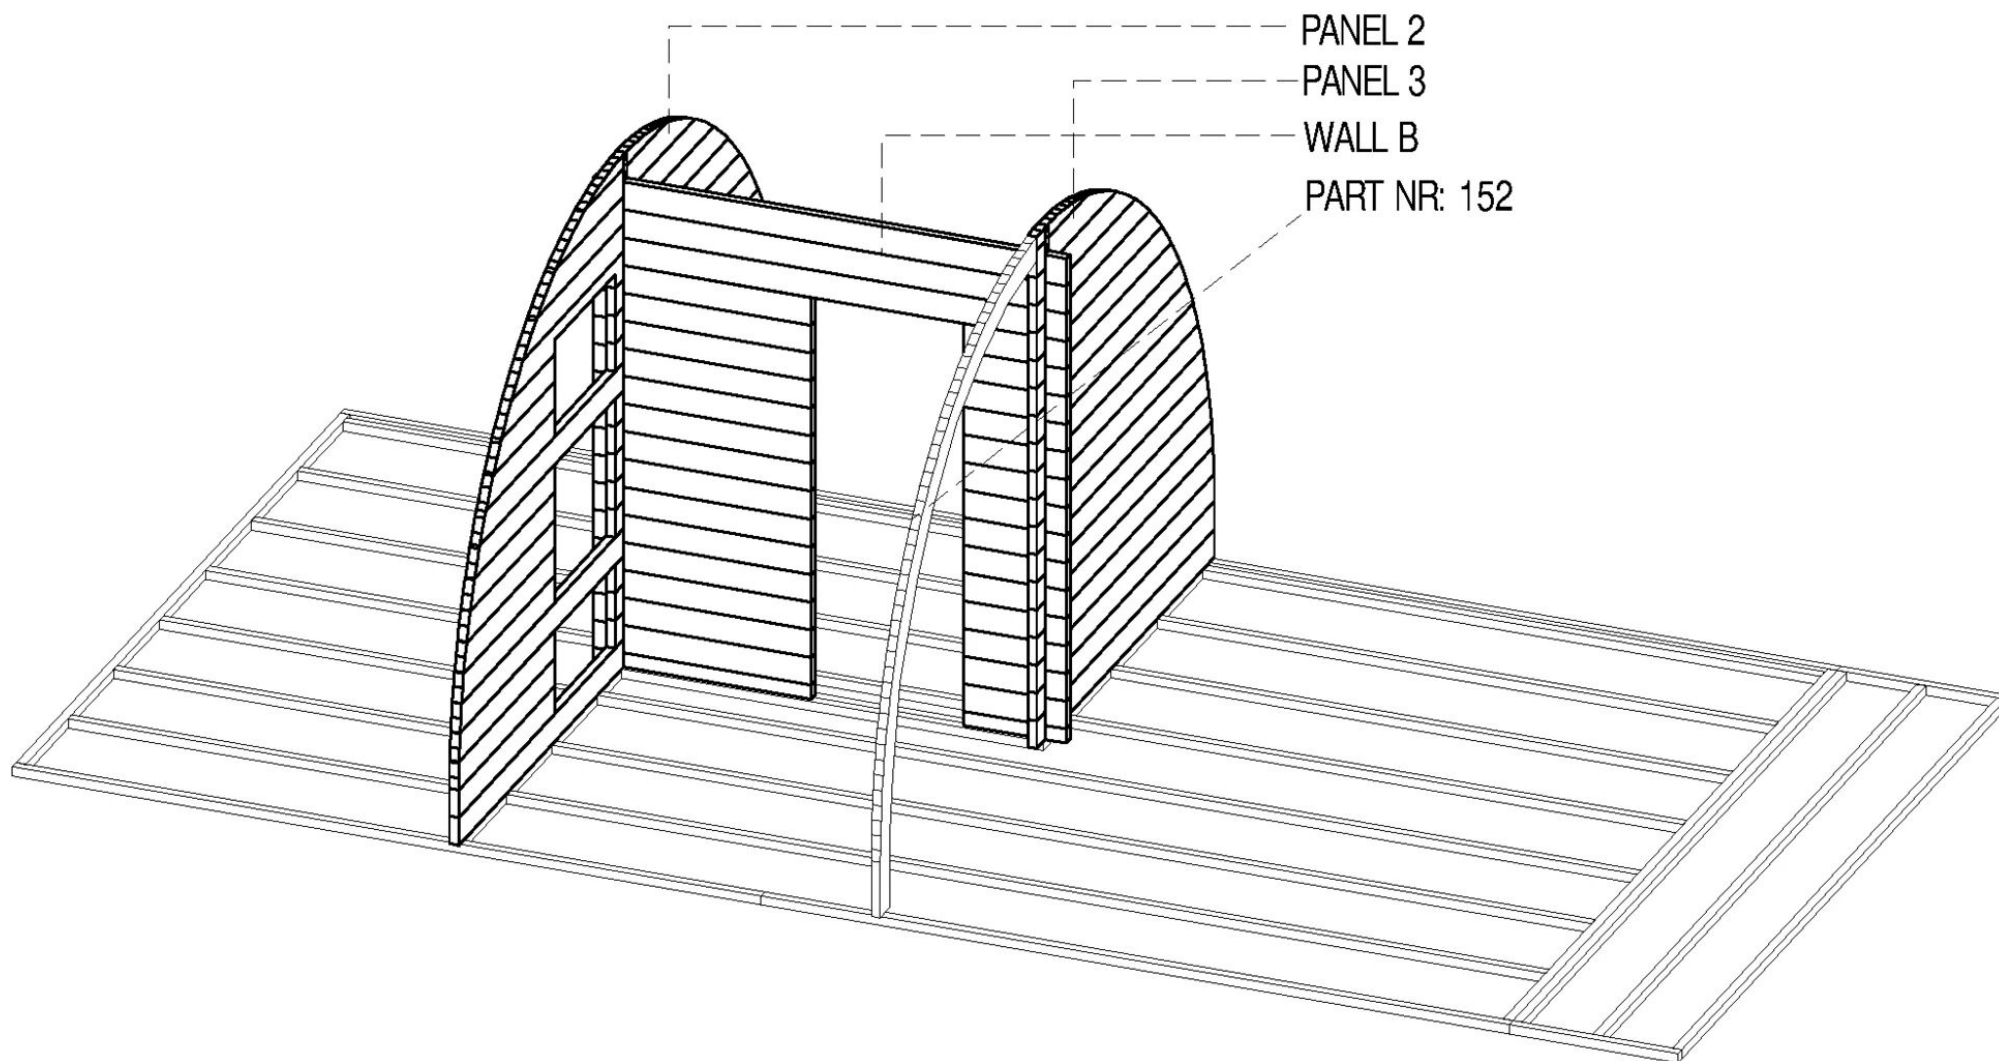


STEP 2

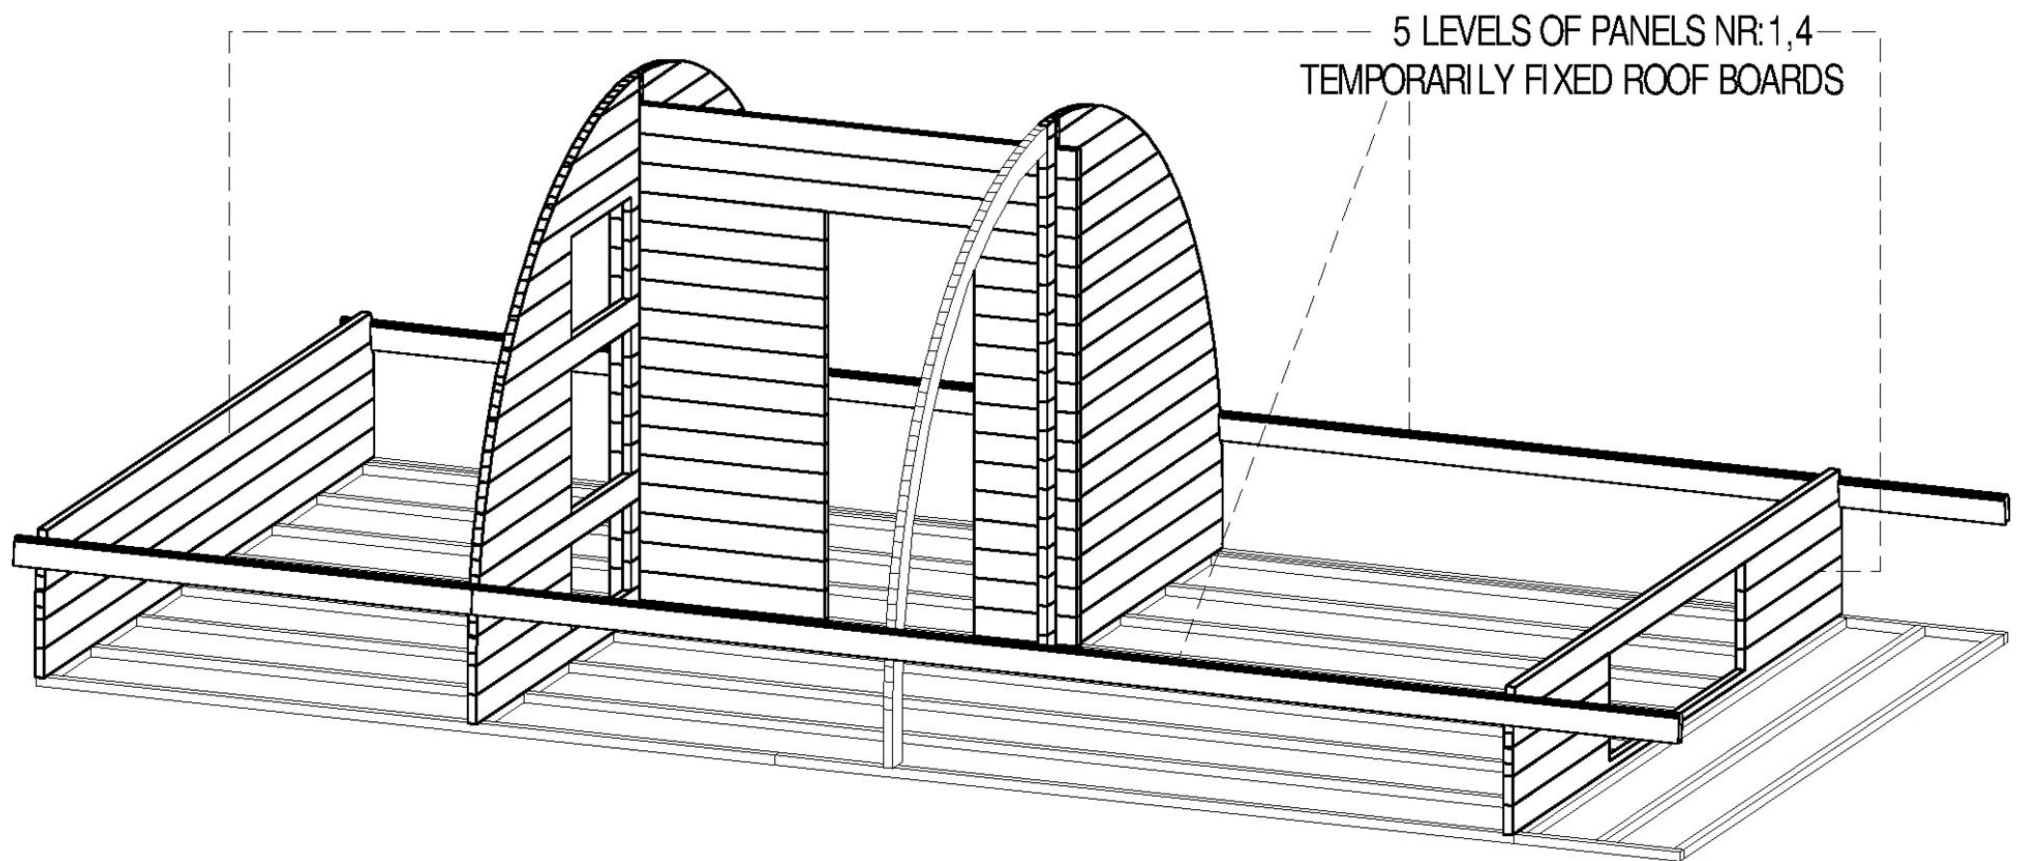


STEP 3


+6 LEVELS OF PANELS NR:1,4
TEMPORARILY FIXED ROOF BOARDS

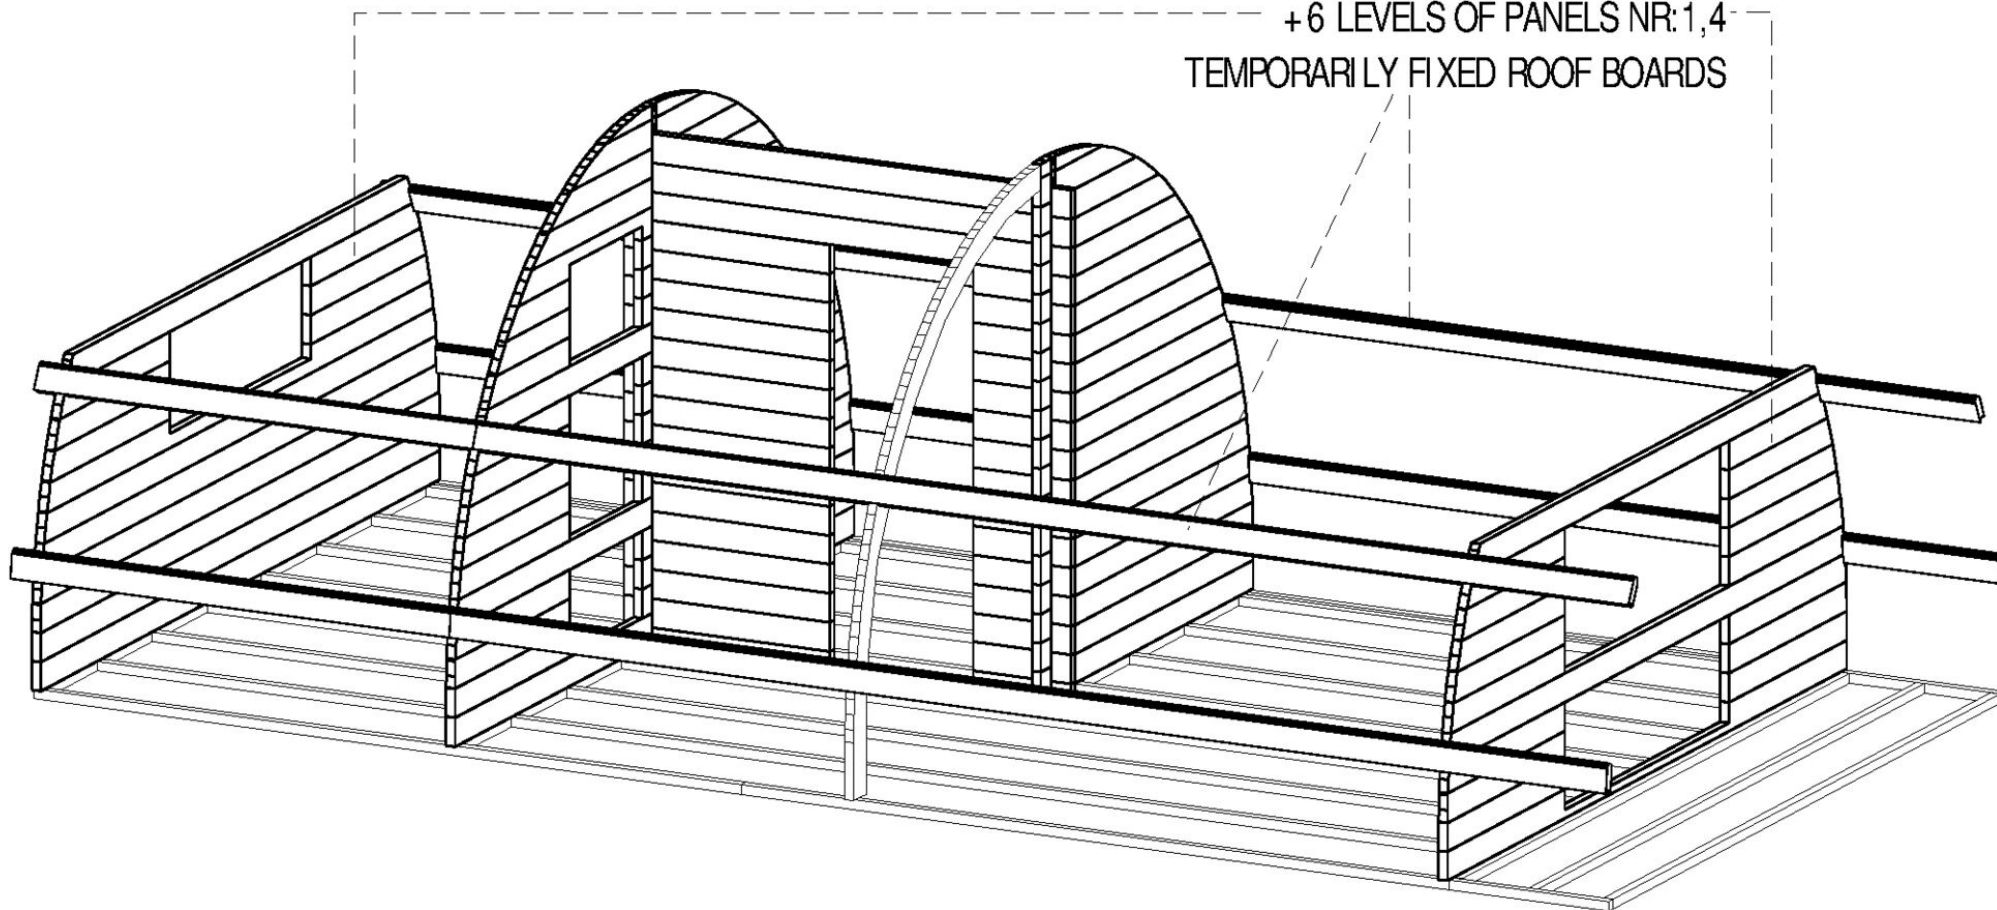

STEP 4

FINISH PANELS NR: 1,4
TEMPORARILY FIXED ROOF BOARDS
PUT ON PARTS NR:104 ; 102

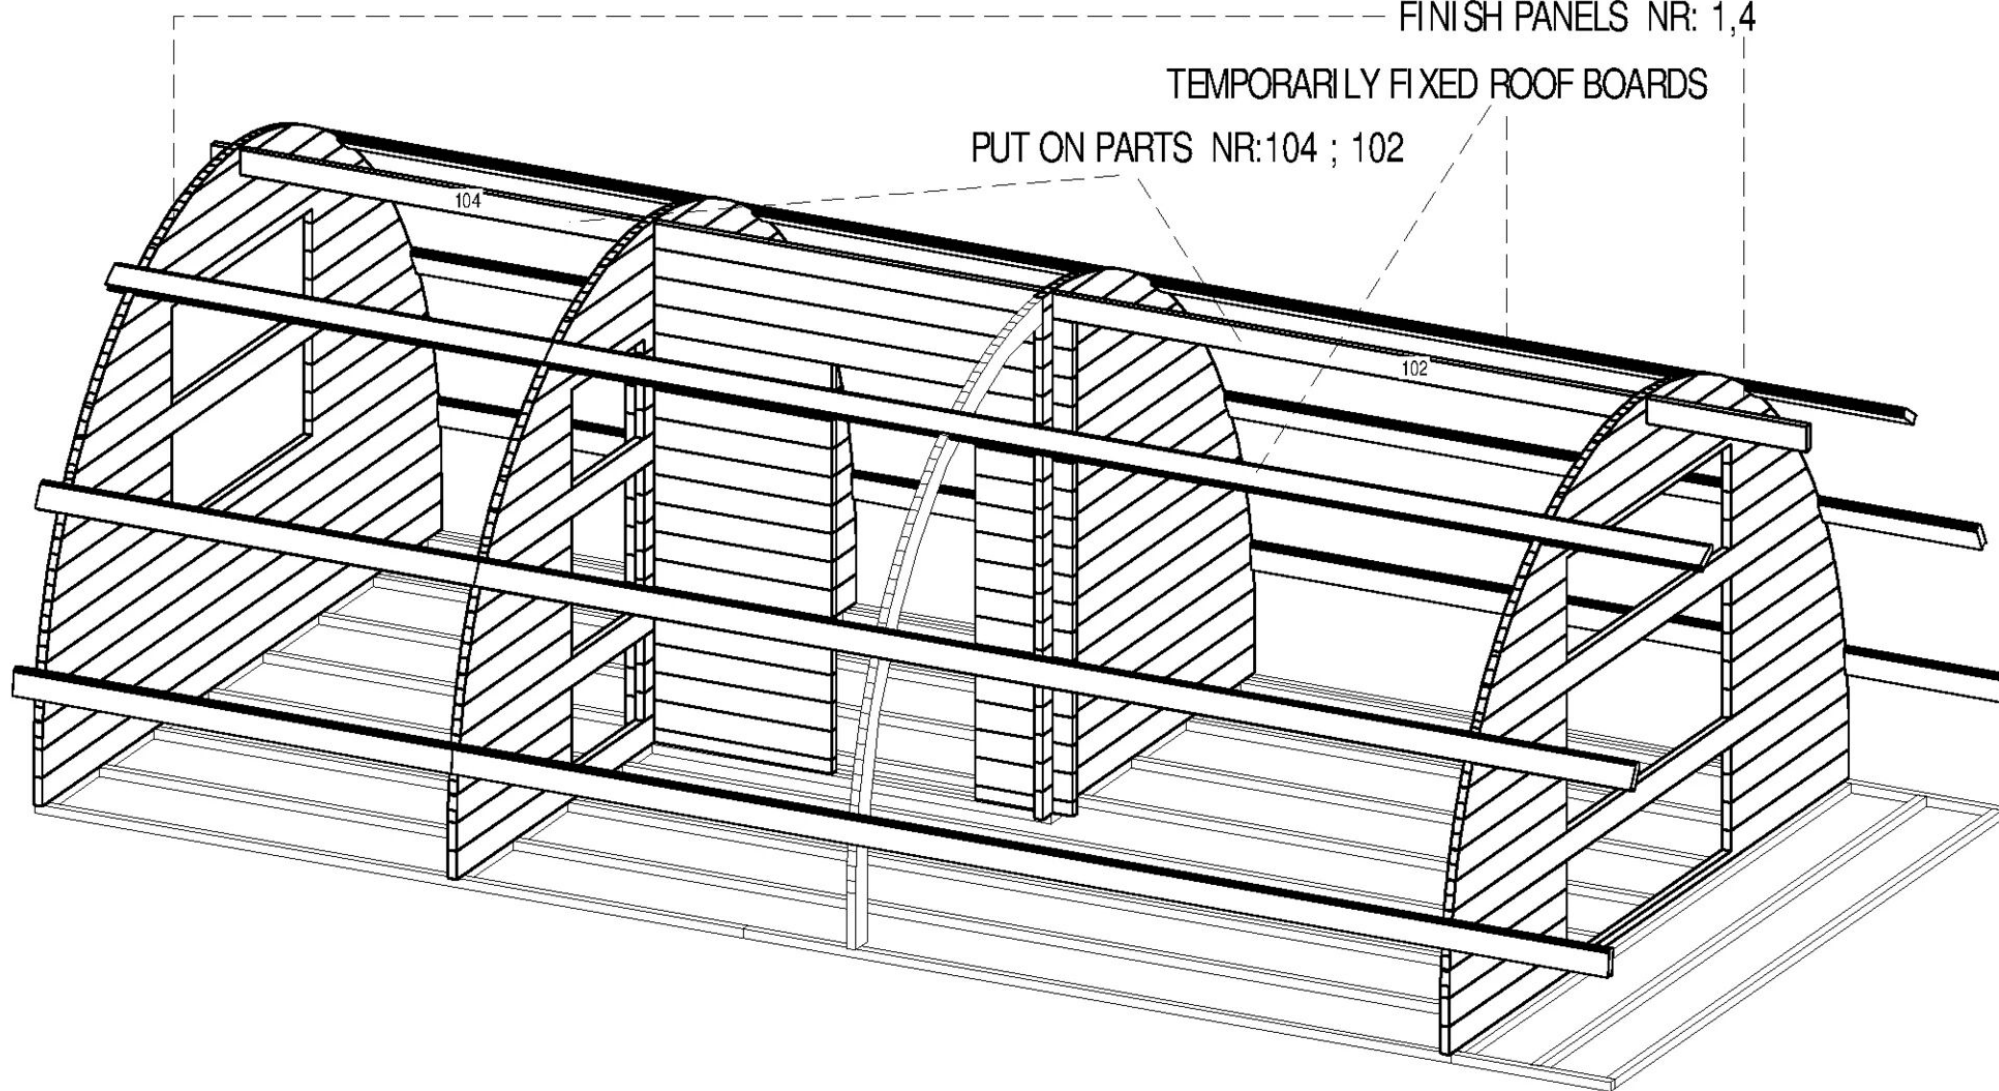

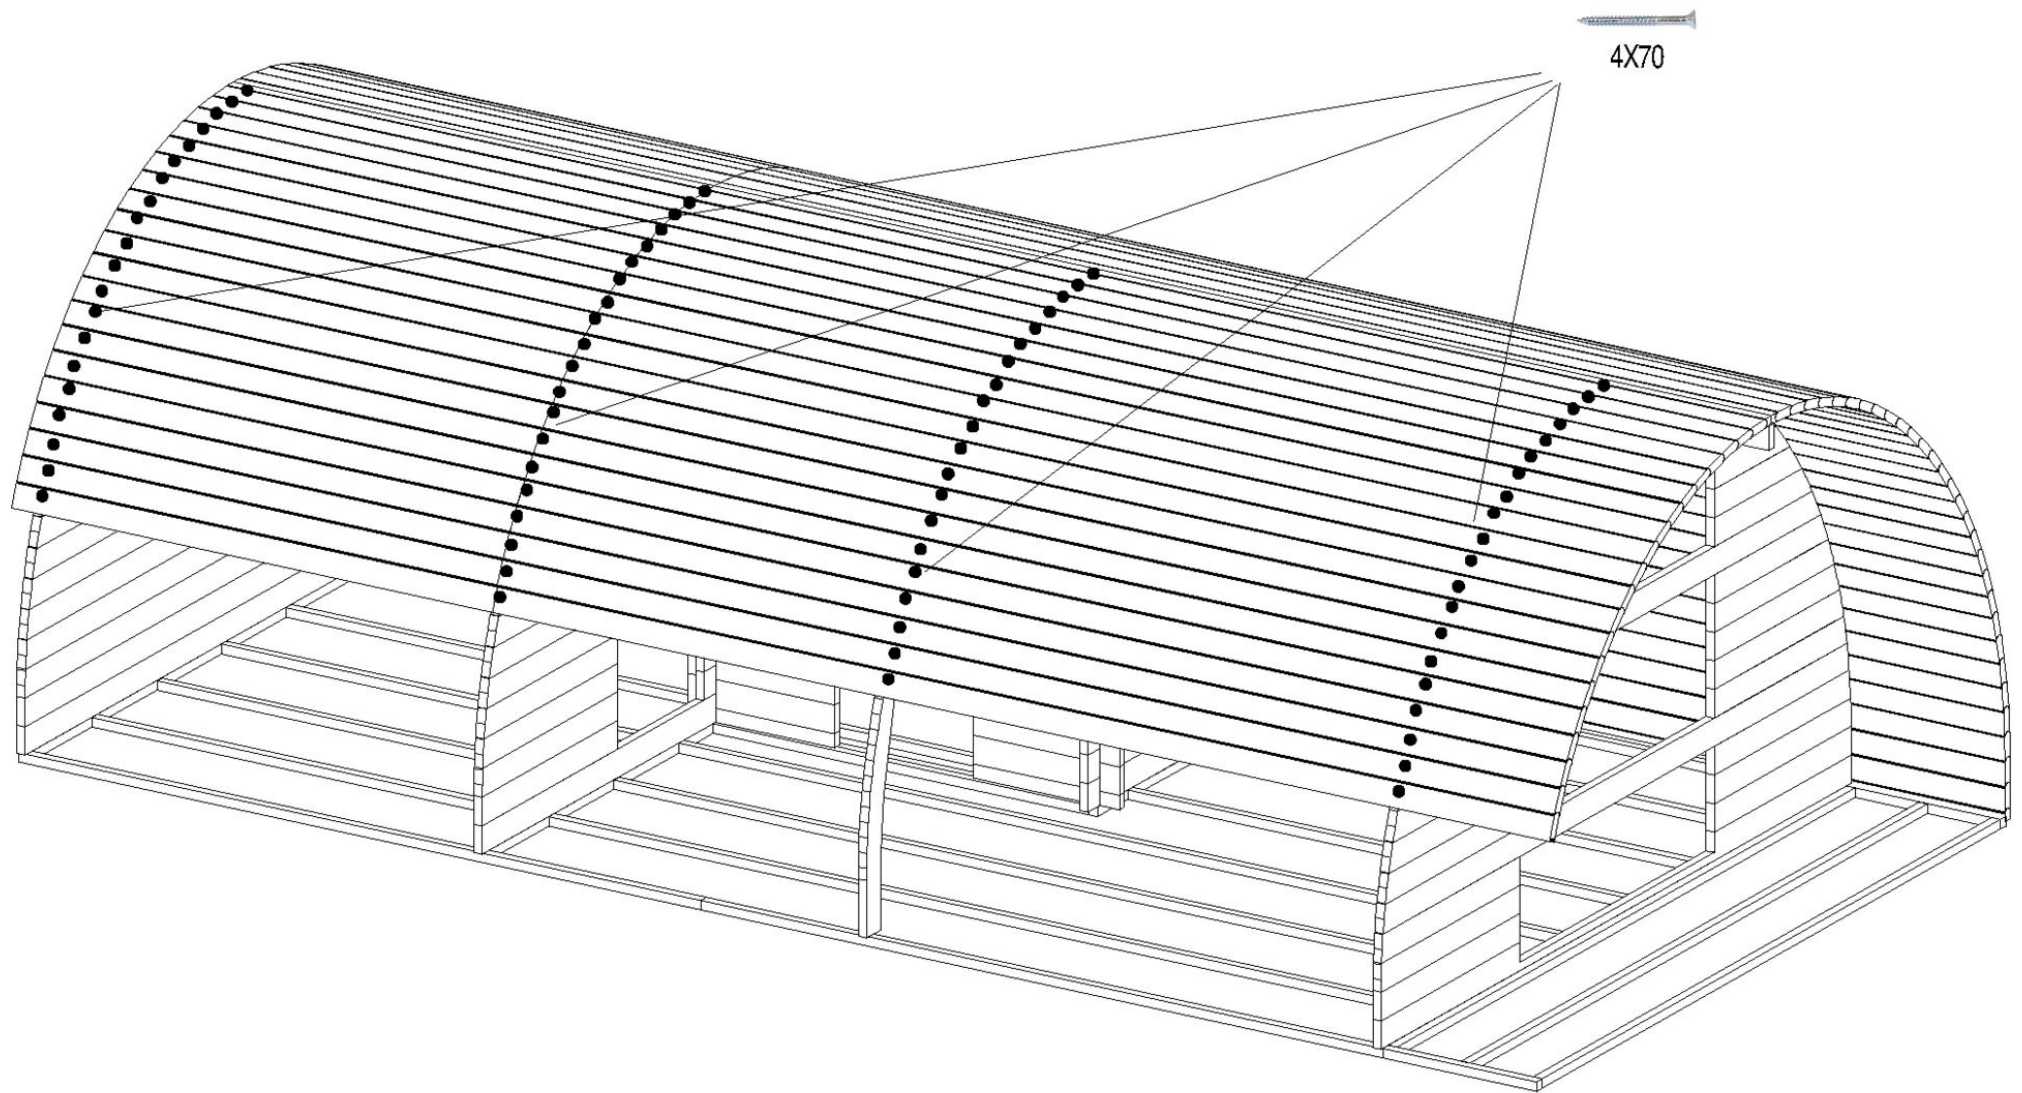

CONTINUE THE ROOF BOARDS FROM THE TOP TO THE BOTTOM

